

RK294 (1-5)

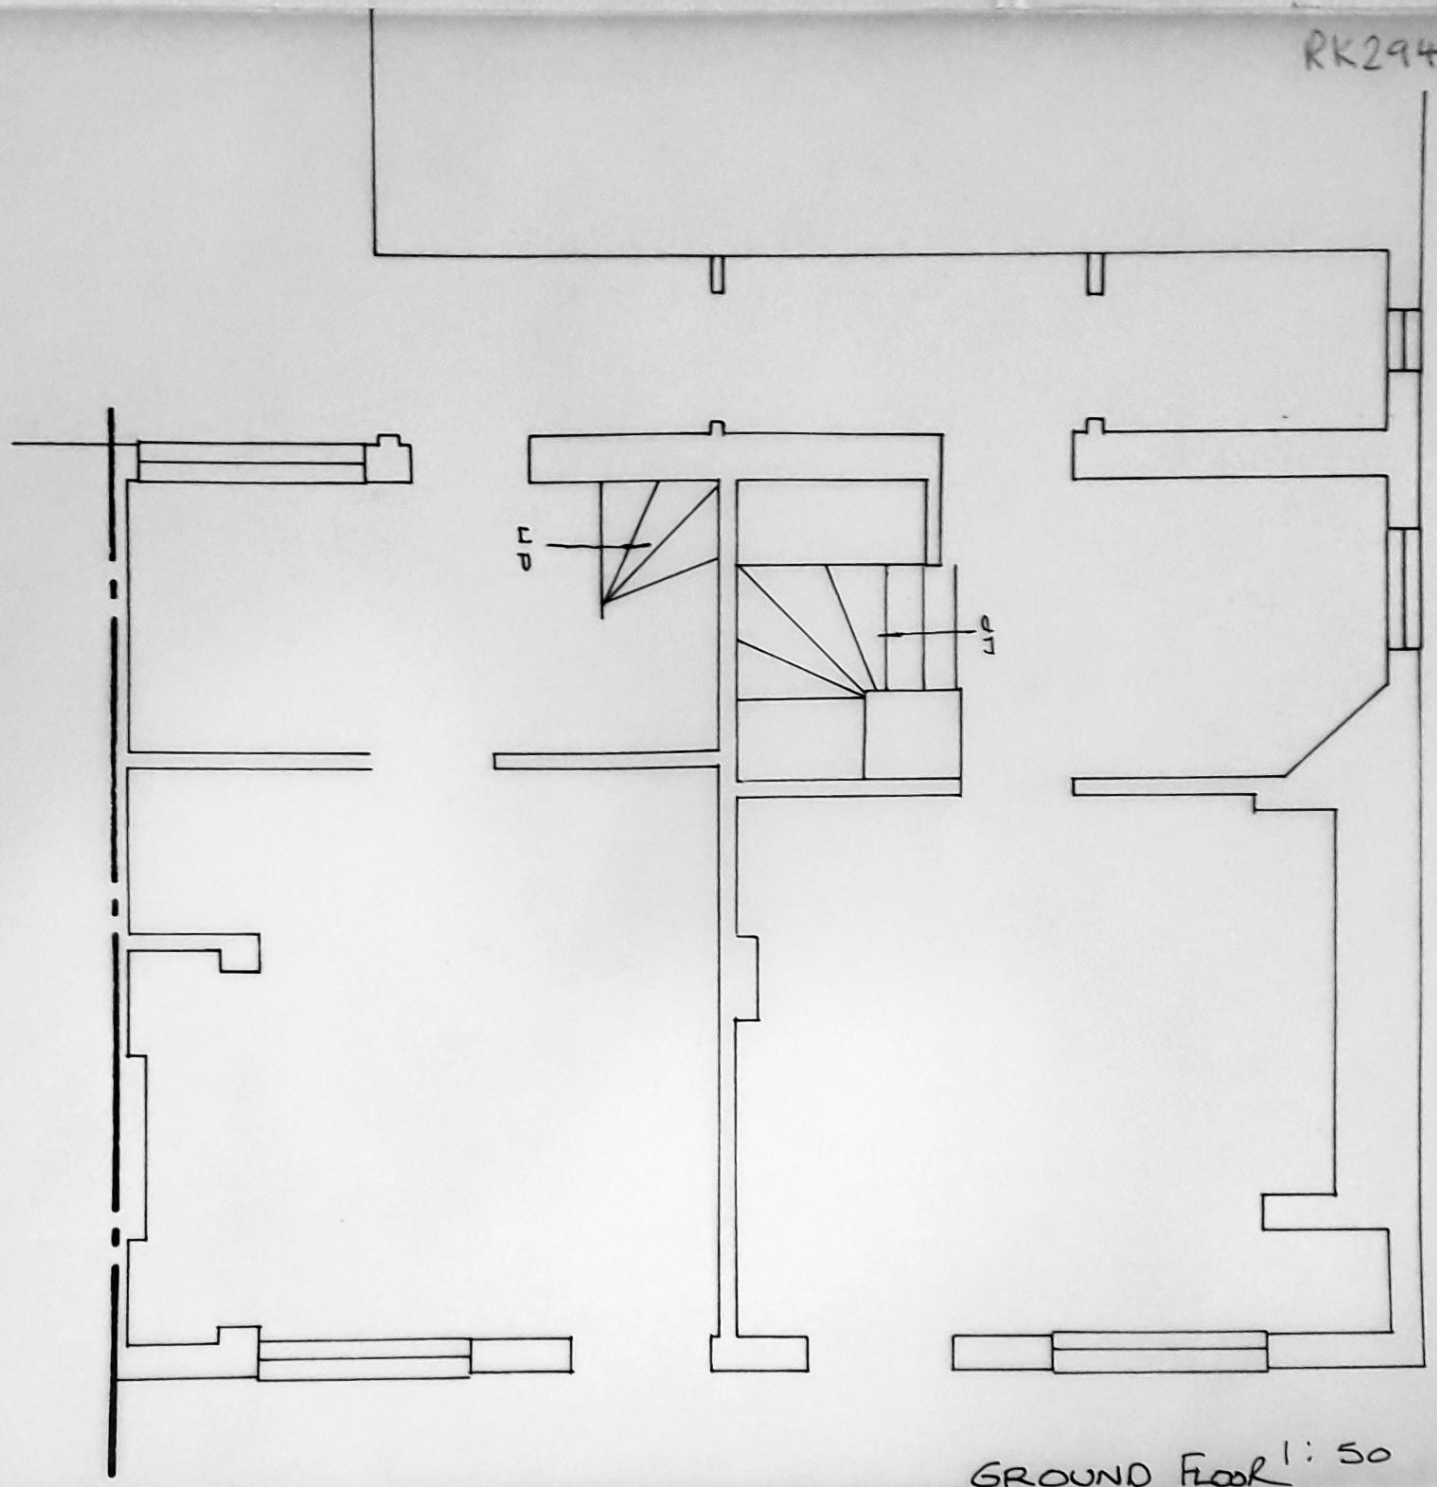



GROUND FLOOR 1:50

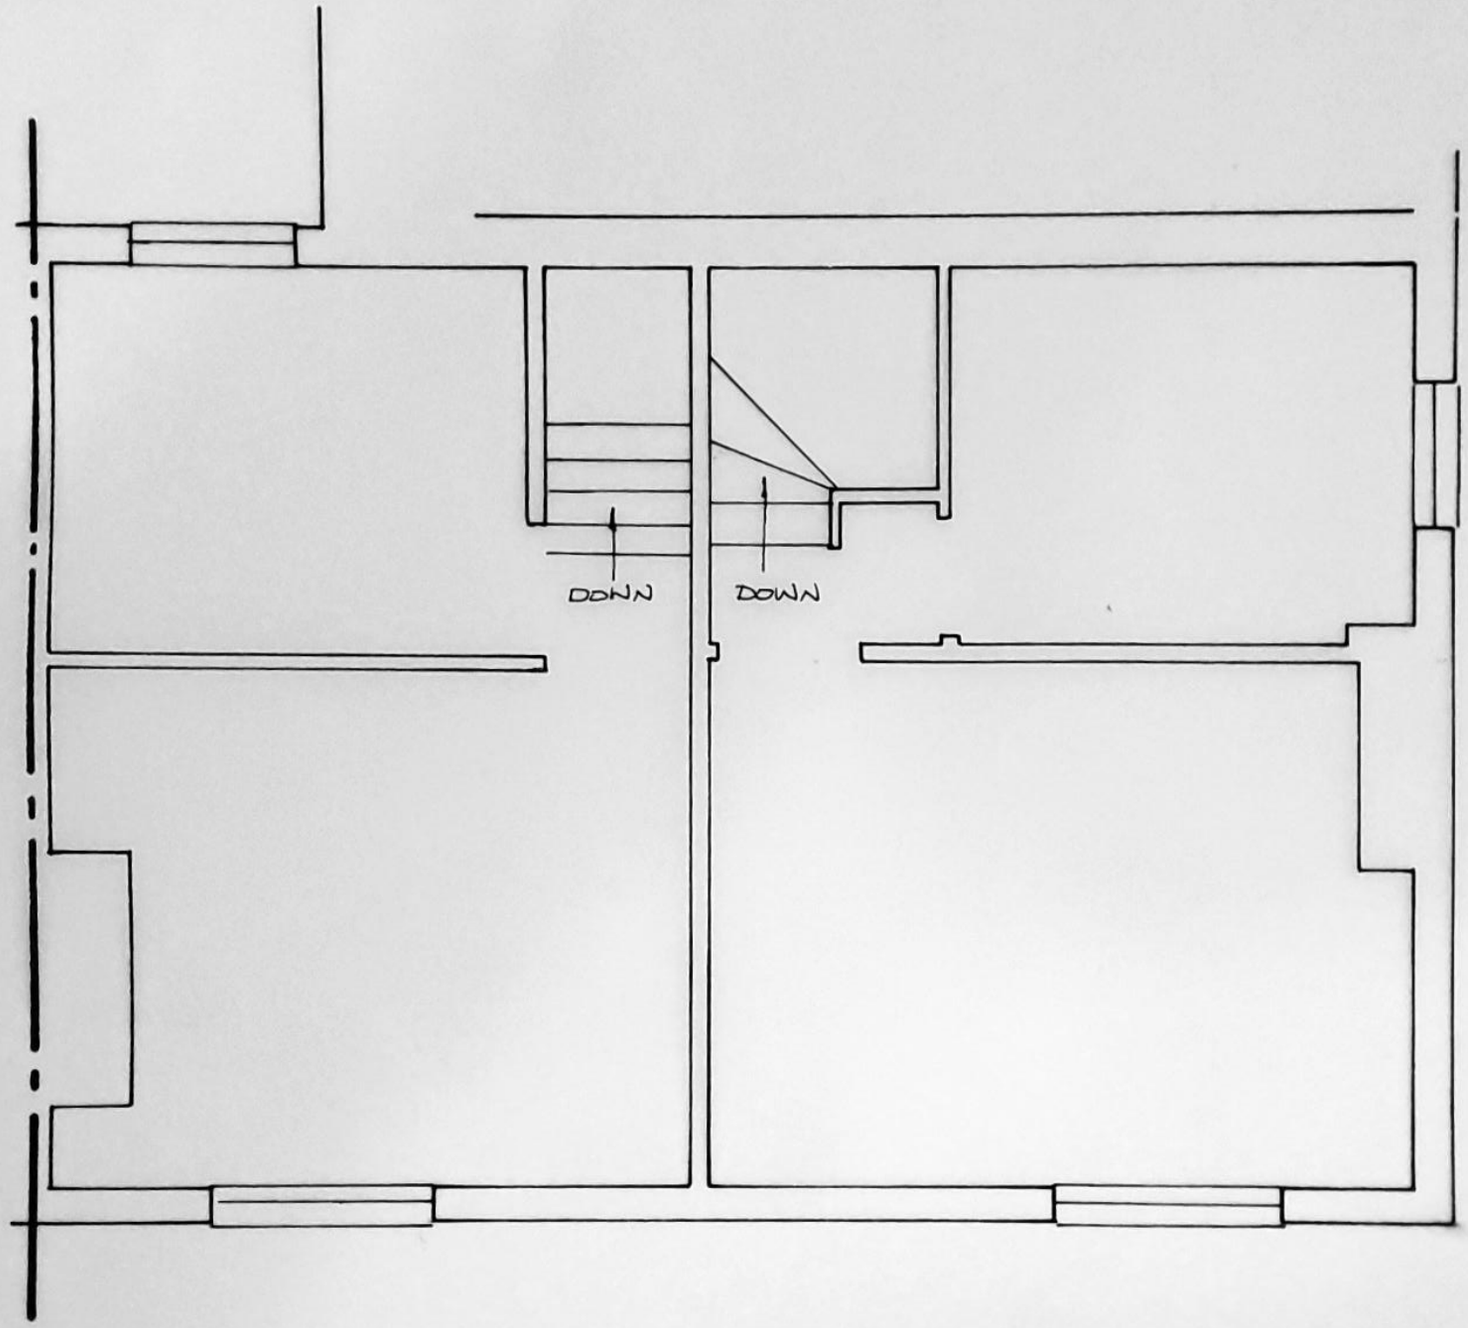



1:50


FIRST FLOOR

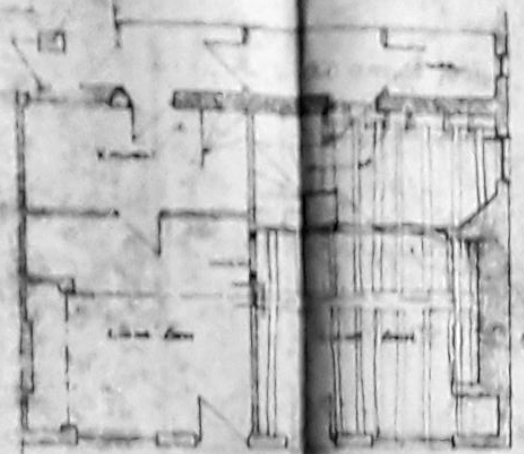

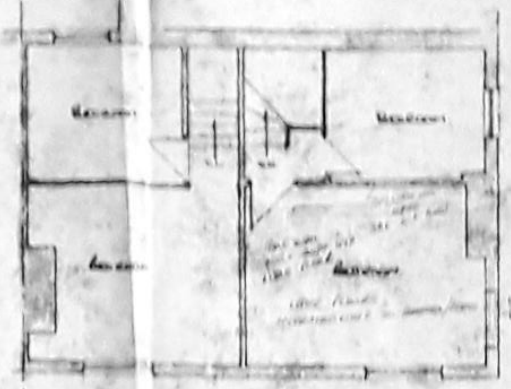


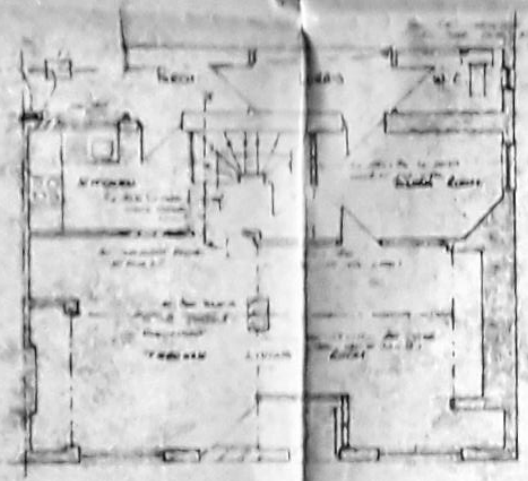


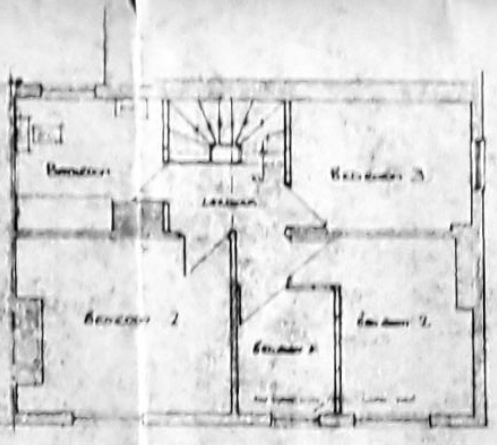


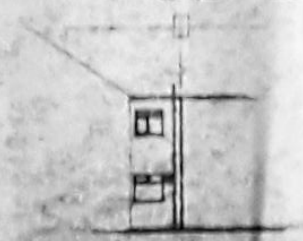



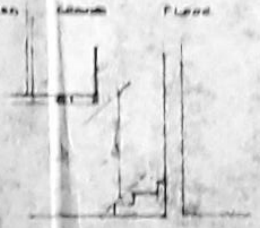

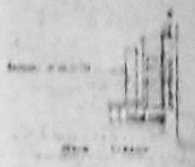

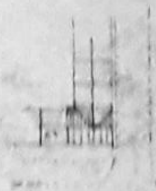

PROPOSED CONVERSION OF TWO DWELLINGS INTO ONE AT 31 & 33 MAIN ST NEWBOLD VERDON FOR MR & MRS HURST

SCALES 1:50 & 1:100